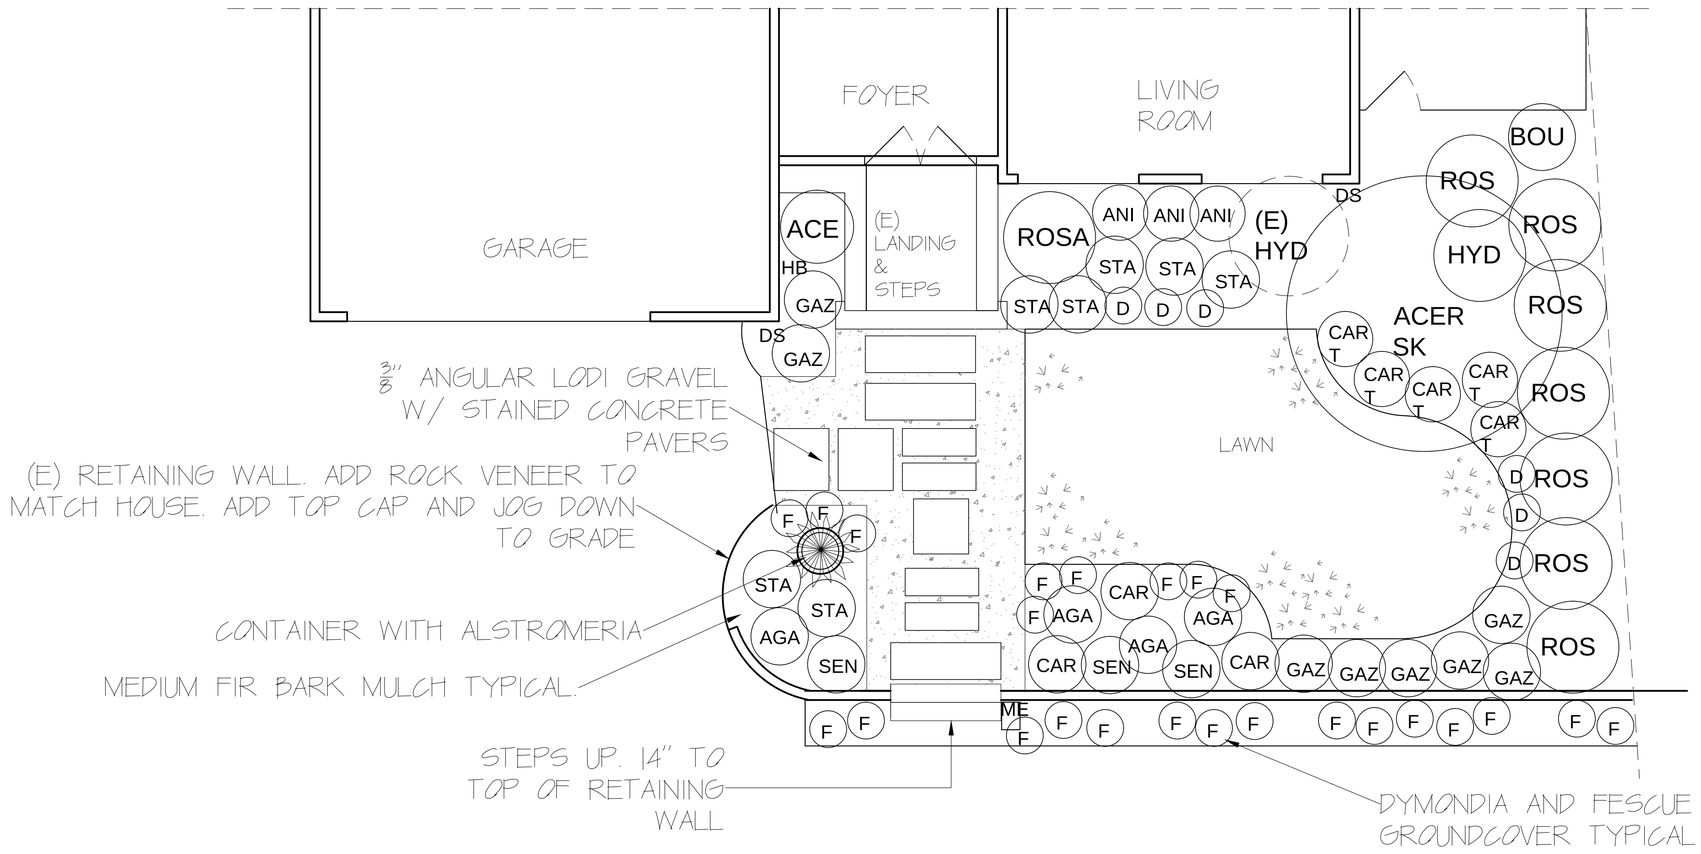

DISCLAIMER: ALL PLANT LISTS AND PLANS ARE CONCEPTUAL IN NATURE AND ARE BASED ON THE INFORMATION PROVIDED BY THE CLIENT. THE LANDSCAPE DESIGNER ASSUMES NO RESPONSIBILITY FOR ACCURACY OF SAID BOUNDARIES OR MEASUREMENTS. BEFORE THE COMMENCEMENT OF WORK, THE LANDSCAPE CONTRACTOR SHOULD VERIFY MEASUREMENTS, OBTAIN PERMITS, LOCATE AND MARK ANY PERTINENT PROPERTY LINES, UNDERGROUND UTILITIES AND EASEMENTS. THE CLIENT MUST INFORM IN WRITING, ANY PERTINENT CONDITIONS, COVENANTS AND RESTRICTIONS (CC&RS). THE CLIENT IS RESPONSIBLE FOR COMPLIANCE WITH ALL EASEMENTS, PROPERTY LINE SETBACK REQUIREMENTS, AND NECESSARY PERMITS AND INSPECTIONS. ALL PLANTING MATERIALS RECOMMENDED BY DESIGNER ARE SUBJECT TO THE EFFECTS OF NATURE INCLUDING, BUT NOT LIMITED TO FIRE, FLOOD, FREEZE, AND DROUGHT. JULIE ORR DOES NOT GUARANTEE, WARRANTY OR IMPLY RESPONSIBILITY FOR PLANT SURVIVAL OR ADVERSE PLANT REACTIONS TO HUMANS, PETS OR WILDLIFE.

LEGEND

(E) = EXISTING
DS = DOWNSPOUT
GAS = GAS METER
HB = HOSE BIB
PB = PLANTING BED
ELE = ELECTRIC
EME = METERS
M = WATER METER
SC = SCONCE LIGHT
VA = VALVES
TBD = TO BE DETERMINED
CON = CONTAINER POT

NOTE: PROPERTY LINES PROVIDED BY CLIENT

NOTES

1. ADD DRAINAGE TO BOTH DOWN SPOUTS. REGRADE AS NEEDED

code	botanical	common	quantity	size	remarks
ACE	Acer palmatum 'Dissectum Ever Red'	Dissectum Ever Red	1	15G	
ACER SK	Acer palmatum 'Sango Kaku'	Coral Bark Maple	1	24" BOX	
AGA	Agave parrasana	Blue Agave	4	1G	
ALS	Alstroemeria hybrids	Peruvian Lily	1	1G	ORANGE
ANI	Anigozanthus flavidus 'Tall Red'	Kangeroo Paws Tall Red	3	1G	
BOU	Bougainvillea 'California Gold'	Bougainvillea	1	5G	APRICOT
CAR	Carex testacea	Brown Sedge	3	1G	
CAR T	Carex tumulicola	Berkeley Sedge	5	1G	
D	Dahlia hybrida	Dahlia	6	1G	
DYM	Dymondia margaretae	Dymondia	6	FLATS	
F	Festuca ovina glauca	Blue Fescue	11	1G	
GAZ	Gazania 'Copper King'	Copper King Gazania	7	1G	
HYD	Hydrangea quercifolia	Oak leaf hydrangea	1	5G	
ROSA	Rosa 'Hot coco'	Standard Rose	1	1G	ORANGE
ROS	Rosmarinus officinalis 'Tuscan Blue'	Tuscan Blue Upright Rosemary	7	5G	
SEN	Senecio mandraliscae	Senecio	3	1G	
STA	Stachys byzantina	Lamb's Ear	7	1G	

NORTH

5 0 5 15

JULIE ORR DESIGN
LANDSCAPE CONSTRUCTION IN HARMONY WITH NATURE
PO BOX 73
MENLO PARK, CA
94026
(650) 468-8010
WWW.JULIEORRDESIGN.COM

YOUR HOUSE
YOUR STREET
YOUR CITY

LANDSCAPE CONCEPTUAL PLAN

Project Version
Sheet
Date
Scale
1/4"=1'-0"